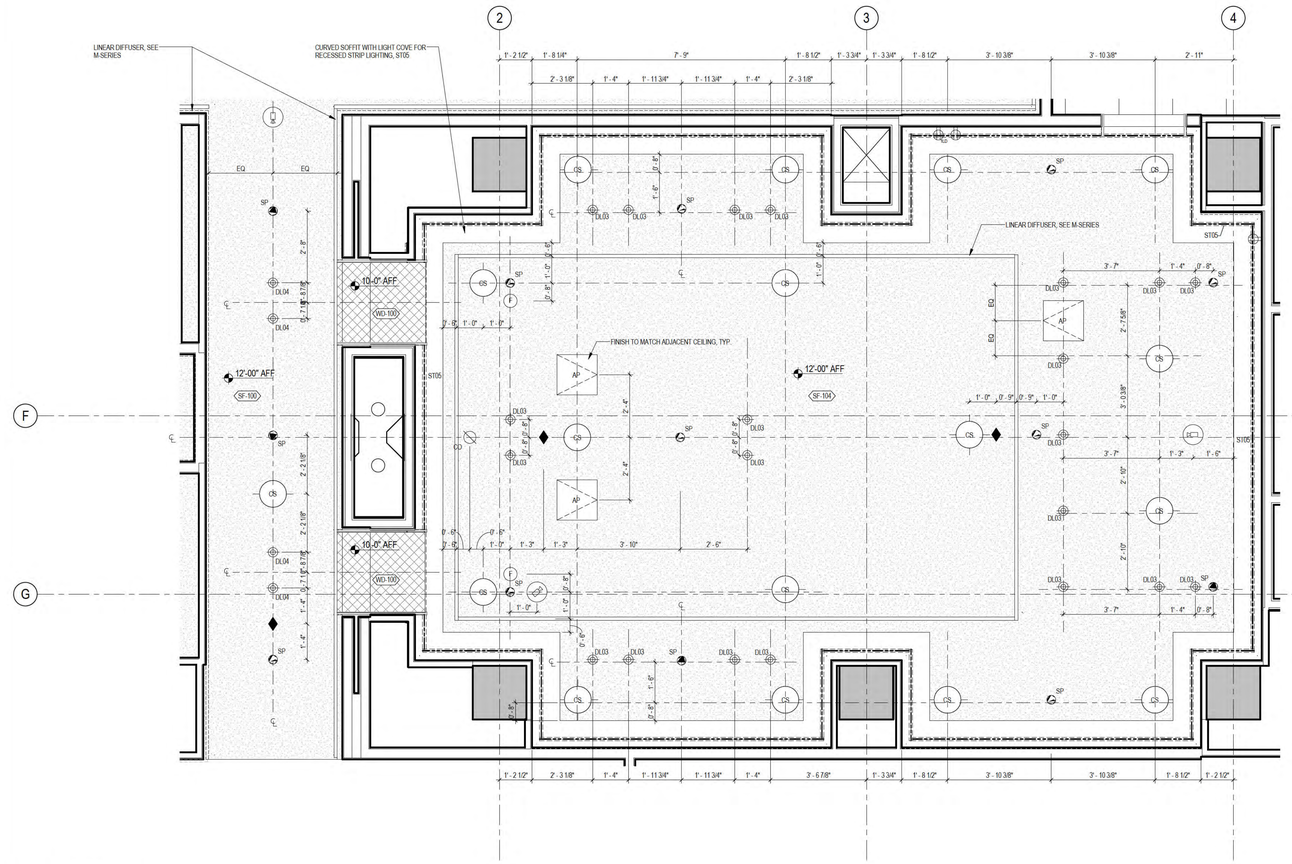

2 RCP
SCALE: 1/2" = 1'-0"

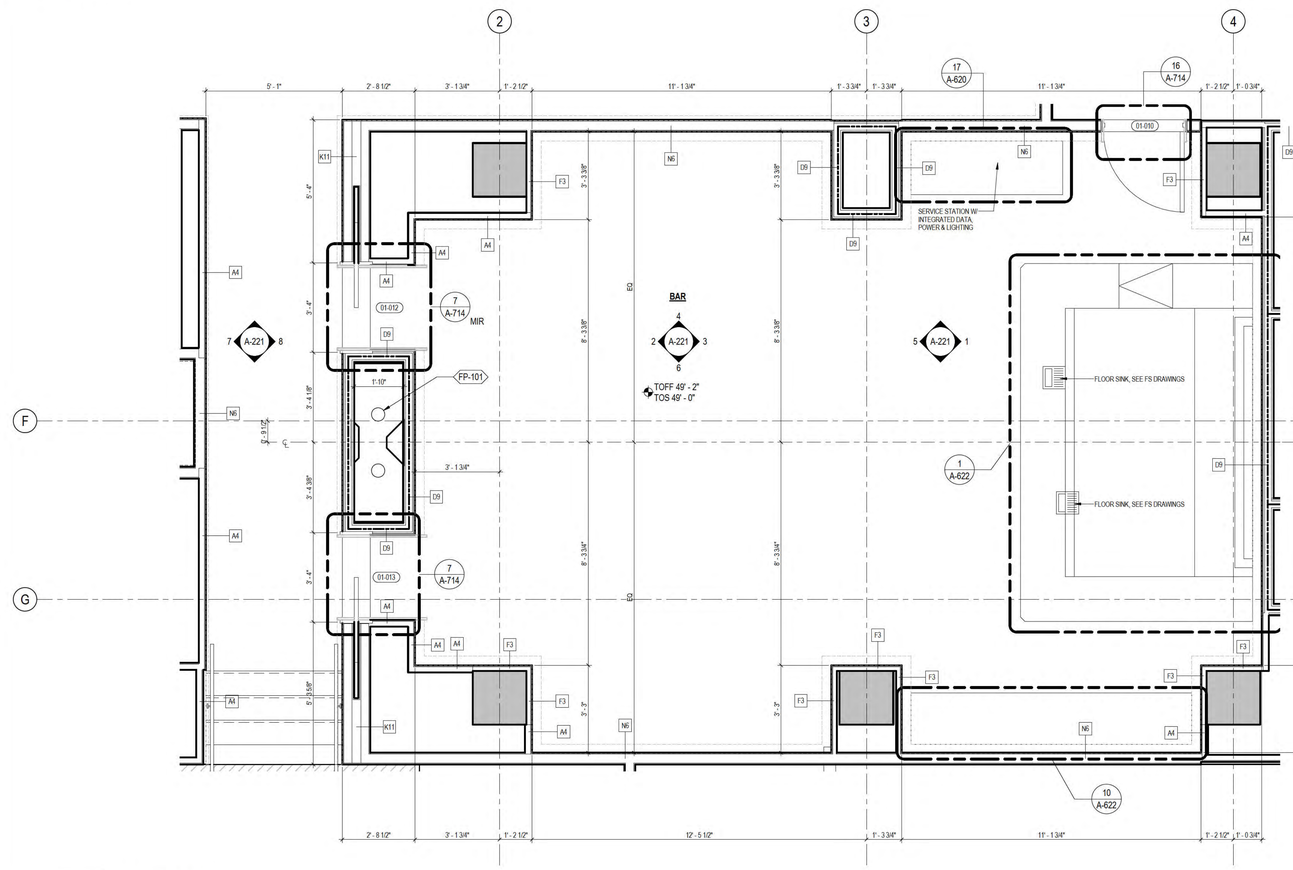

1 FLOOR PLAN
SCALE: 1/2" = 1'-0"

POWER & SIGNAL LEGEND

- KEYPAD - MASTER CONTROL
- KEYPAD - SCENE SELECTOR
- KEYPAD - (2) ZONES CONTROLLER
- KEYPAD - BEDSIDE MASTER + SCONCE CONTROLLER
- KEYPAD - BEDSIDE SCONCES
- KEYPAD - ZONE CONTROLLER
- KEYPAD - BATHROOM + POWDER ROOM CONTROLLER
- SCENE PRESET PUBLIC
- SWITCH DRAPERY PUBLIC
- GFCI DUPLEX RECEPTACLE
- USB DUPLEX RECEPTABLE
- DUPLEX RECEPTABLE
- DATA JACK
- PHONE AND DATA JACK
- THERMOSTAT WITH OCCUPANCY SENSOR
- LUTRON DIMMING RECEPTACLE
- LIGHT CONTROL SWITCH RECEPTACLE
- FLOOR DUPLEX RECEPTACLE
- WALL QUAD RECEPTACLE
- SPEAKER / STROBE
- STROBE

LIGHTING LEGEND

- FF — RECESSED 2 X 2 LED LENSED FIXTURE
- FF2 — RECESSED 2 X 4 LED LENSED FIXTURE
- FA — 4" RECESSED LED DOWNLIGHT
- FD — PENDANT MOUNTED LED FIXTURE
- FJ — WALL MOUNTED SCONCE
- DLE01 — LED DOWNLIGHT
- DL — LED DOWNLIGHT
- ST — LINEAR LED DOWNLIGHT
- PL — PENDANT LIGHT FIXTURE
- ULE01 — PLANTER UPLIGHT FIXTURE
- ULE02 — MONOPOINT LED WALL WASHER
- SLE01 — PLANTER MOUNTED DOWNLIGHT FIXTURE
- PLANTER MOUNTED LINEAR LIGHT FIXTURE
- UL01 — LED MONOPOINT UPLIGHT
- WSX0 — DECORATIVE WALL SCONCE
- SL01 — SURFACE MOUNTED LED STEPLIGHT
- DECORATIVE TABLE LAMP
- DECORATIVE FLOOR LAMP
- ST01 — RECESSED TAPELIGHT
- ST02 — RECESSED TAPELIGHT
- ST03 — LED LINEAR COVE LIGHT
- ST06 — RECESSED TAPELIGHT
- ST07 — CURTAIN COVE

1. FOR APPLICATIONS WITH REMOTE TRANSFORMERS / POWER SUPPLIES / DIMMING INTERFACES, CONTRACTOR SHALL PROVIDE NEMA-RATED ENCLOSURES SUITABLE FOR THE MOUNTING LOCATION / WEATHER ENVIRONMENT, AND SUBMIT SUCH ENCLOSURES FOR APPROVAL OF DESIGN TEAM. ENCLOSURES SHALL BE OF SUFFICIENT SIZE AND VENTING TO ENSURE AMBIENT TEMPERATURE WITHIN THE ENCLOSURE MEETS TRANSFORMER / POWER SUPPLY / DIMMING INTERFACE TEMPERATURE LIMITS.
2. FOR LIGHT FIXTURES LOCATED WITHIN MILLWORK / DISPLAY CASES, MILWORK FABRICATOR SHALL PROVIDE SUFFICIENT VENTILATION TO ENSURE AMBIENT TEMPERATURE WITHIN MILLWORK / DISPLAY CASES DOES NOT EXCEED LIGHT FIXTURE MANUFACTURER'S RECOMMENDATIONS. VENT HOLES SHALL BE DESIGNED TO PREVENT LIGHT LEAKS. CONTRACTOR TO SUBMIT SHOP DRAWIGS FOR ARCHITECT'S REVIEW.
3. CONTRACTOR TO VERIFY QUANTITY AND SIZE OF REMOTE TRANSFORMERS / POWER SUPPLIES / DIMMING INTERFACES THAT ARE INTEGRAL TO FFE CUSTOM LIGHT FIXTURES. DECORATIVE FFE CUSTOM WALL SCONCES TO BE FURNISHED BY OWNER, INSTALLED BY GC. INSTALLATION OF LIGHTING FIXTURES AND REMOTE DRIVERS SHOULD FOLLOW FFE LAMPING SCHEDULE AND MANUFACTURER'S INSTALLATION RECOMMENDATION. VERIFY WITH ARCHTIECT AND ENGINEER FOR DISPERSION AND LOCATION OF REMOTE DRIVERS.

CEILING LEGEND

- 2 HR RATED DRYWALL FINISH
- DRYWALL FINISH
- 2 X 2 ACT
- POCKET SHADE SEE DRAWING D1 / A-529 FOR DETAILS
- METAL PANEL
- WOOD
- MILLWORK
- GL 5
- MOTORIZED CURTAIN TRACK SEE DRAWING D4 / A-571 FOR DETAILS
- MANUAL CURTAIN TRACK SEE DRAWING D4 / A-571 FOR DETAILS
- CEILING MOUNTED DIRECTIONAL EXIT SIGN
- CEILING MOUNTED EXIT SIGN
- SIDE SOFFIT MOUNTED LINEAR DIFFUSER
- SIDE SOFFIT MOUNTED BAR GRILLE
- CEILING MOUNTED LINEAR DIFFUSER
- CEILING MOUNTED BAR GRILLE
- CEILING SQUARE SUPPLY
- CEILING ROUND RETURN
- ACCESS PANEL
- SPEAKER
- ALS
- RECESSED SPRINKLER HEAD
- SPEAKER/STROBE
- SMOKE DETECTOR
- WALL MOUNTED SMOKE DETECTOR
- SIDE SPRINKLER HEAD
- CEILING MOUNTED OCCUPANCY/VACANCY SENSOR
- WALL MOUNTED OCCUPANCY/VACANCY SENSOR
- PERFORATED WOOD SLOT SUPPLY DIFFUSER
- PERFORATED WOOD SLOT RETURN DIFFUSER
- CEILING FIRE ALARM DEVICE
- CEILING MOUNTED CAMERA

[redacted]

OWNER

[redacted]

Client

[redacted]

ARCHITECTURE / STRUCTURAL ENGINEERING

[redacted]

SEAL

NO. DATE DESCRIPTION

DRAWING TITLE

GROUND FLOOR [redacted] FLOOR PLAN AND RCP

DRAWING NUMBER

A-130A

[redacted]